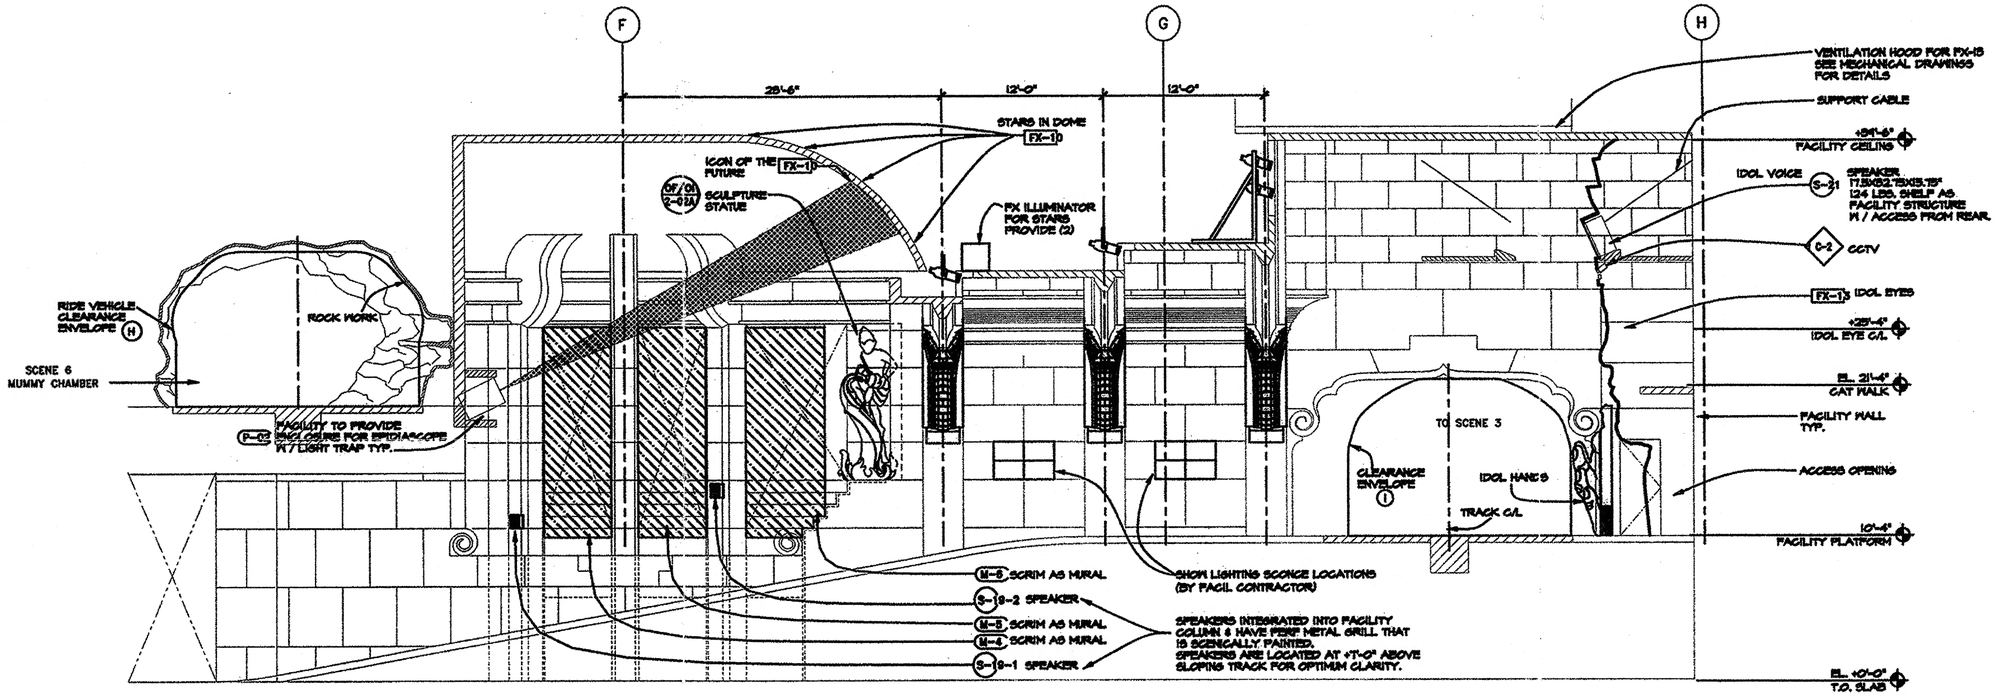

SECTION SCENE:2 HALL OF PROMISE

SCALE:1/4"=1'-0"

B D-2-01 D-2-03

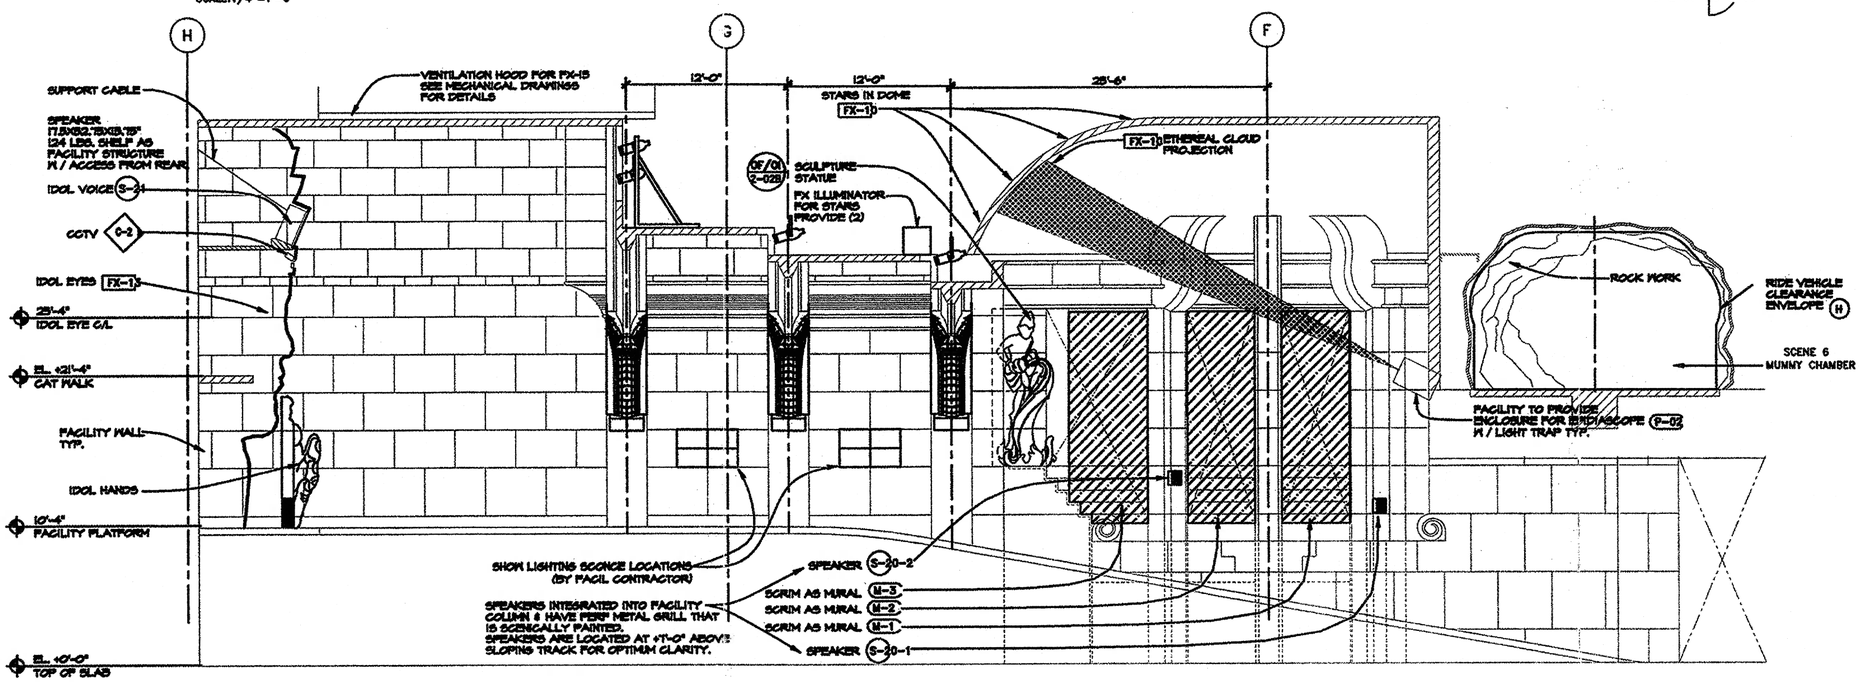

SECTION SCENE:2 HALL OF PROMISE

SCALE:1/4"=1'-0"

A D-2-01 D-2-03

GENERAL NOTES:

- SHOW SET DRAWINGS SERVE AS A COORDINATION TOOL DESCRIBING THE FORM AND DESIGN OF THE SHOW. FINAL FINISH AND CHARACTER IS DETERMINED BY THE ART DIRECTOR.
- REFER TO MODEL AND ILLUSTRATIONS FOR GENERAL ART DIRECTION AND INTENT (CHARACTER AND THEMING).
- REFER TO FACILITY DRAWINGS FOR CURRENT STRUCTURAL AND ARCHITECTURAL INFORMATION.

NO.	DATE	DESCRIPTION OF REVISIONS
9		
8		
7		
6		
5		
4		
3		
2	12/10/93	FACILITY COMPLETION PACKAGE
1	9/24/93	95% RELEASE FOR PRODUCTION

NOTICES:
THE DATA IN THIS DOCUMENT INCORPORATE PROPRIETARY RIGHTS OF WALT DISNEY IMAGINEERING, 1401 FLOWER STREET, GLENDALE, CALIFORNIA 91201-5020, AND WALT DISNEY PARKS AND RESORTS, A DIVISION OF WALT DISNEY PARTNERS. IN MAKING, CONFORMING AND ACCESS, THAT IT SHALL NOT BE DUPLICATED, IN WHOLE OR IN PART, WITHOUT THE WRITTEN CONSENT OF WALT DISNEY IMAGINEERING.

CONTRACTOR SHALL VERIFY ALL CONDITIONS ON JOB SITE & NOTIFY THE THE PROJECT ENGINEER OF ANY VARIATIONS FROM RANDOMLY SHOWN ON THESE DRAWINGS BEFORE PROCEEDING WITH ANY CONSTRUCTION.

KEY PERSONS AND APPROVALS

PROJECT DESIGNER: DAVID ROBERTS
PROJECT MANAGER: DAVID ROBERTS
PROJECT CHIEF ENGINEER: SUSAN BONDS
PROJECT MANAGER: DAVID EDMINSTER
DATE: 9/11/93
T.P.A.: D-2-03

Walt Disney Imagineering
1401 Flower Street Glendale, CA 91201-5020 (818) 544-6500

PROJECT DESIGNED FOR:
Disneyland®
ANAHEIM, CALIFORNIA

PROJECT AREA: ADVENTURELAND
UNIT NAME: INDIANA JONES EXPEDITIONS
W.B.S. NO.:
SHEET TITLE: SCENE 2 SECTIONS HALL OF PROMISE
PHASE: CD
PROJECT CODE NUMBER:
DRAWING NO.: D-2-03
REVISION NO.: △

NAME: P:\SHARED\INDY\AF\DD\WP\SC2\D-2-03.DWG DATE: DEC 14, 1993 TIME: 3:47 PM